


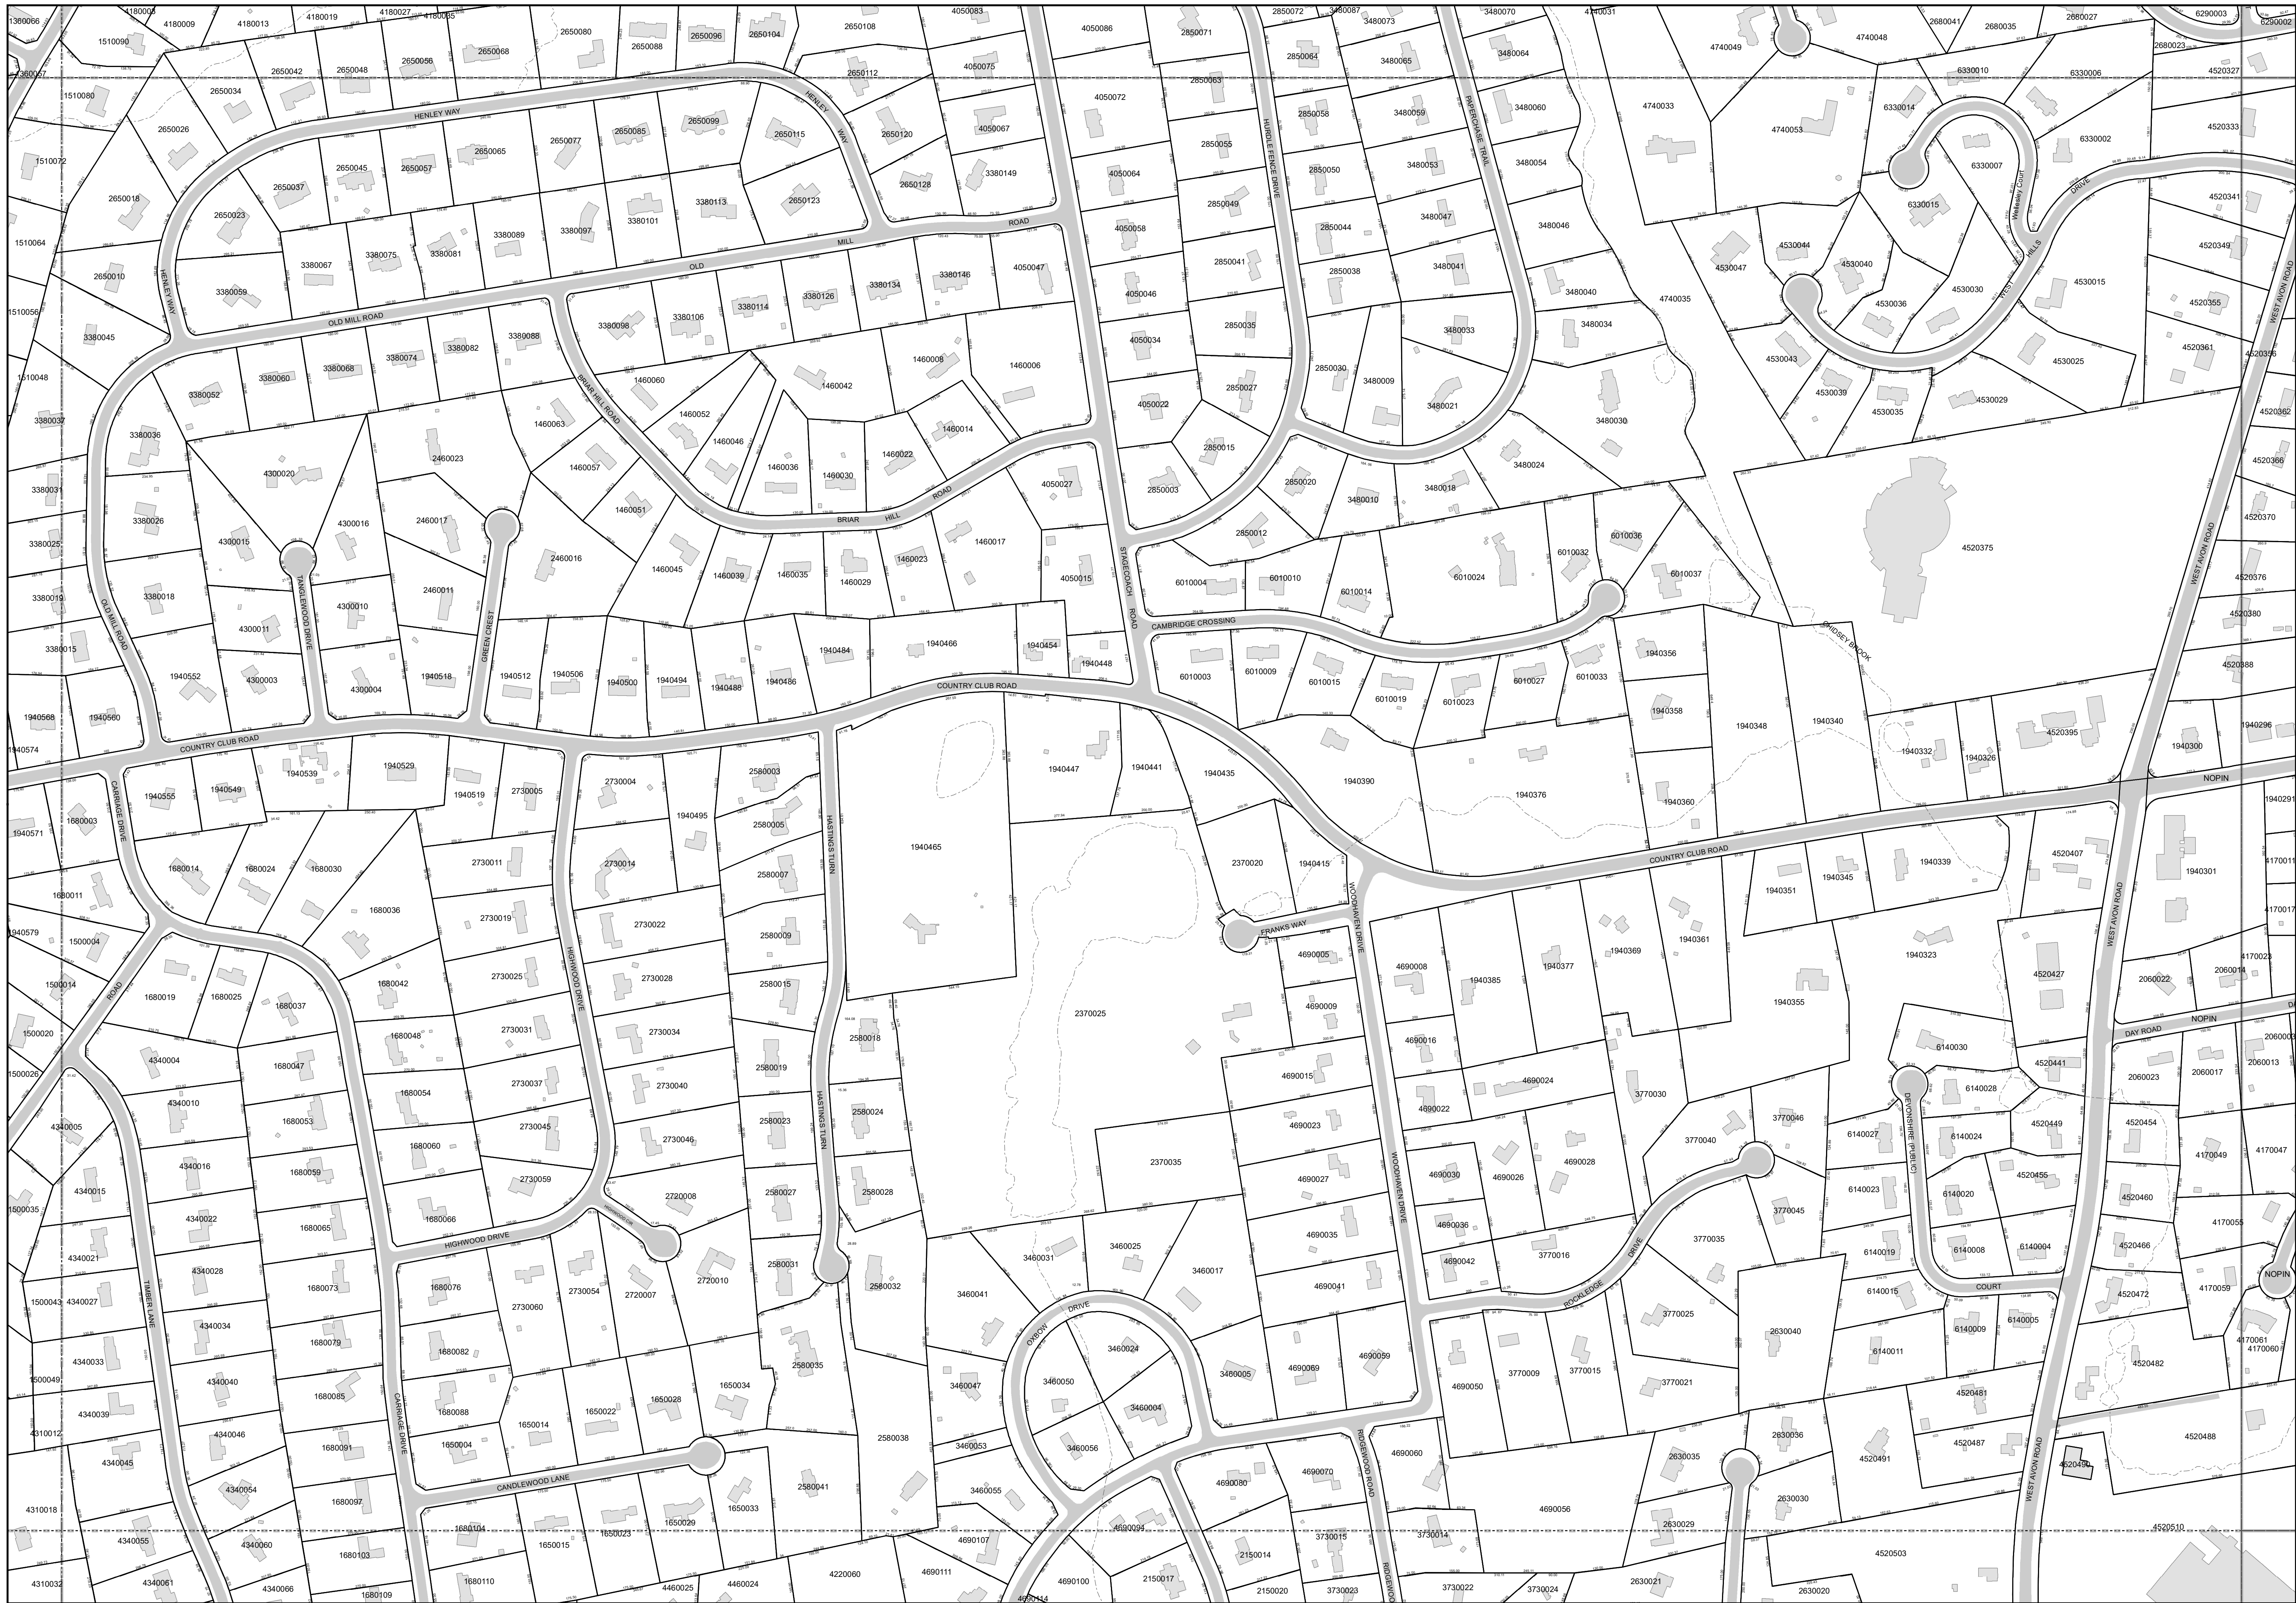


TOWN OF



AVON, CT

TAX MAP

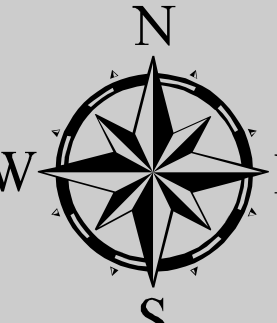

LEGEND



PARCEL



PRIVATE R.O.W. LINE



BUILDING



MARSH




MAP SHEET GRID 200




MAP SHEET GRID 100



TOWNLINE

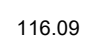

WATER

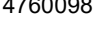

DIMENSION




PARCEL NUMBER

PARCEL AND PROPERTY LINE INFORMATION DEPICTED ON THIS MAP WAS TAKEN FROM PROPERTY MAPS, ASSESSOR RECORDS AND OTHER SOURCES OF INFORMATION IN THE TOWN OF AVON, SOME OF WHICH MAY CONTAIN ERRORS.



THE INTENT OF THIS MAP IS TO DEPICT A GRAPHICAL REPRESENTATION OF THE PROPERTY INFORMATION RELATIVE TO PLANIMETRIC FEATURES FROM THE TOWN OF AVON, CT AND IS SUBJECT TO CHANGE AS A MORE ACCURATE SURVEY MAY DISCLOSE.

THIS MAP IS NOT TO BE USED FOR THE TRANSFER OF PROPERTY.

Map Produced By:
Town Of Avon GIS

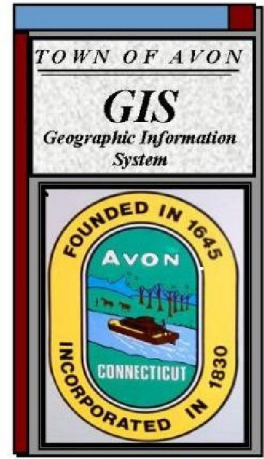

Updated through:
August 22, 2023

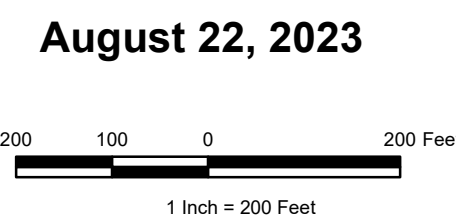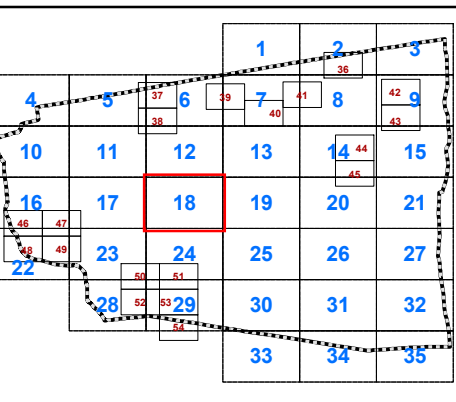

SHEET 18